Sign Monument Notes: *(apply to all details this sheet)*

1. CULTURE STONE VENEER SHALL BE A CULTURED STONE PRODUCT # CSV-20008, COLOR: ASPEN COUNTRY LEDGESTONE. CULTURED STONE WALL CAP SHALL BE A CULTURED STONE PRODUCT # WC-4, COLOR: TAUPE. CULTURED STONE COLUMN CAP SHALL BE A CULTURED STONE PRODUCT # PC-1, COLOR: TAUPE. CONTRACTOR TO ENSURE THIS PRODUCT MATCHES EXISTING COLUMNS ON PROJECT EXACTLY.
2. ALL STEEL MEMBERS SHALL BE CORTEN STEEL.
3. VERTICAL WALL REINFORCEMENT PER STRUCTURAL ENGINEERING PLANS BY STANTEC CONSULTING, INC.
4. CONTRACTOR SHALL SUBMIT SHOP DRAWINGS & STAKE MONUMENTS, COLUMNS, & WALL IN FIELD PRIOR TO FABRICATION OF SIGN FACES OR EXCAVATION FOR APPROVAL BY OWNER & LANDSCAPE ARCHITECT.
5. VERIFY SIGN TEXT WITH OWNER (AT EACH LOCATION) PRIOR TO SHOP DRAWINGS.
6. INSTALL (3) UPLIGHTS AT EACH SIGN - KIM LIGHTING BRAND, AFL11 WIDE FLOOD, 70 WATT CLEAR, HIGH PRESSURE SODIUM, E17 MEDIUM BASE, ANSI CODE S62 WITH OPTIONAL PHOTOCELL. DARK BRONZE FINISH. COORDINATE WITH ELECTRICAL ENGINEER/CONTRACTOR FOR ELECTRICAL REQUIREMENTS PRIOR TO ORDER OR INSTALLATION.
7. LOCATE SIGN WITHIN 5' LANDSCAPE EASEMENT, WITH FRONT FACE (STREET-SIDE) OF SIGN COLUMN MIN. 9" OFF RIGHT-OF-WAY LINE.
8. ACQUIRE ELECTRONIC IMAGE OF DUCK LOGO FROM LANDSCAPE ARCHITECT PRIOR TO SHOP DRAWINGS.

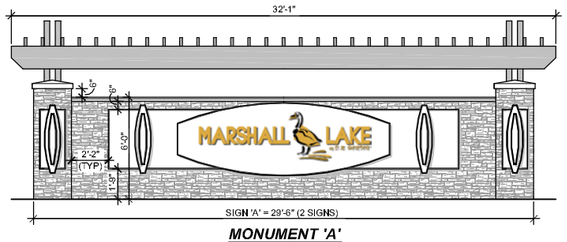

MONUMENT 'A'
Scale: 1/4" = 1'-0"

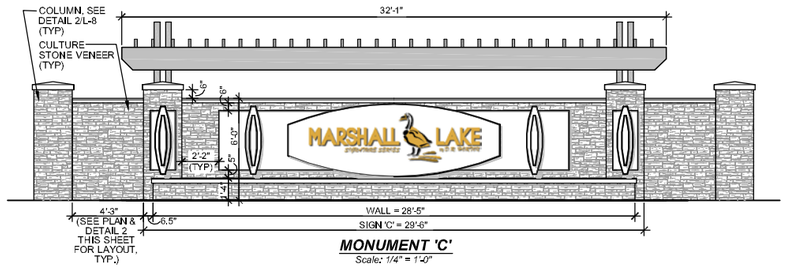

MONUMENT 'C'
Scale: 1/4" = 1'-0"

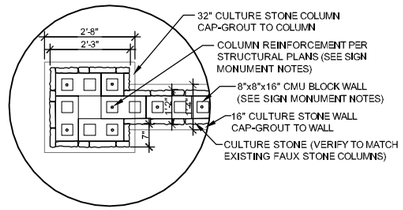

SIGN COLUMN & WALL PLAN

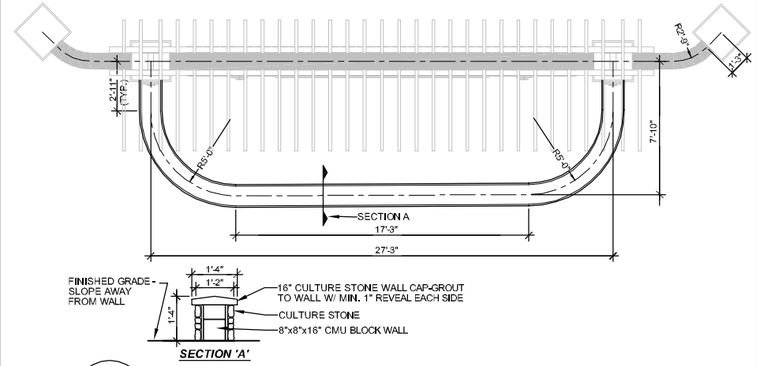

SECTION 'A'

2 / 10 Sign Monument 'C' Planter Wall (2 Signs)

Section Scale: 1/2" = 1' — Plan Scale: 1/4" = 1'

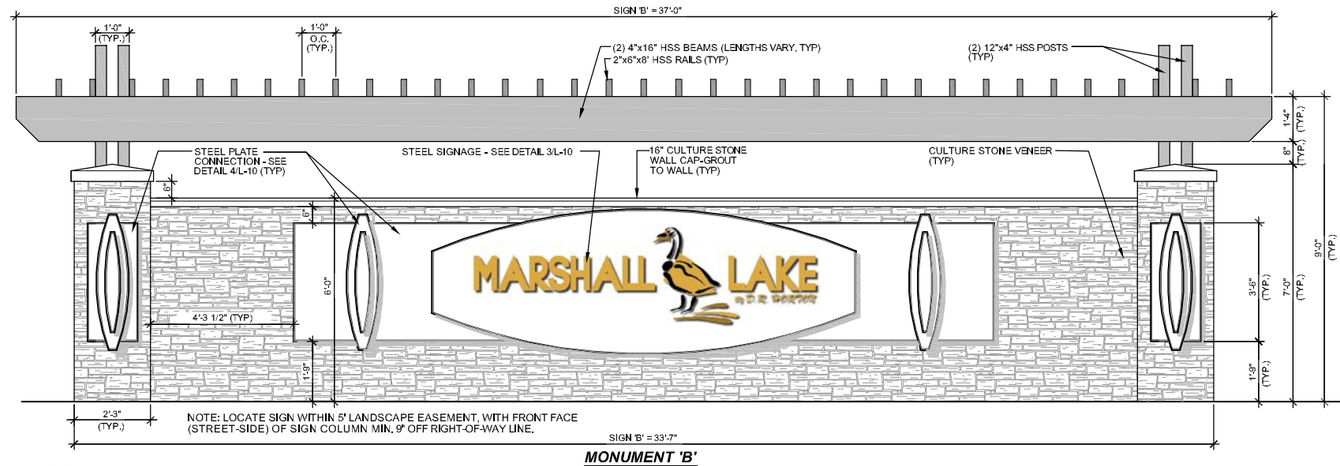

MONUMENT 'B'

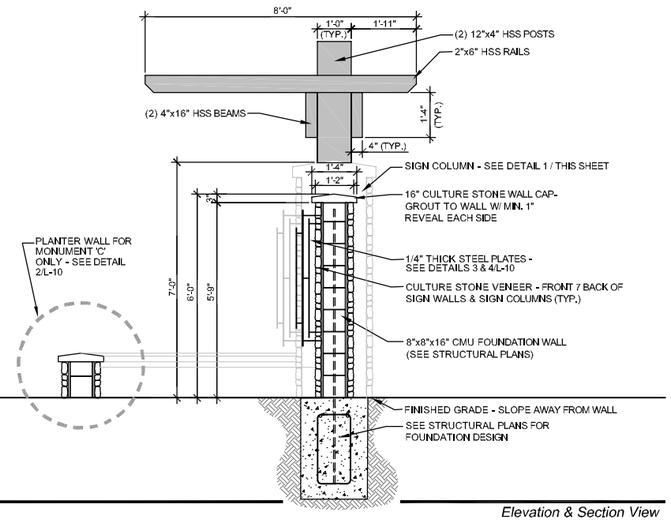

1 / 10 Sign Monument *(Dimensions Apply to Monuments 'A', 'B', & 'C' with Variations Noted - See Plans for Locations)*

Scale: 1/2" = 1' — *Elevation & Section View*

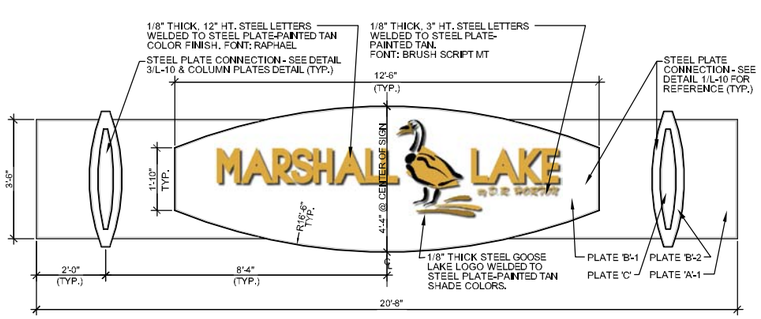

SIGN PLATE - MONUMENTS 'A'-'B'

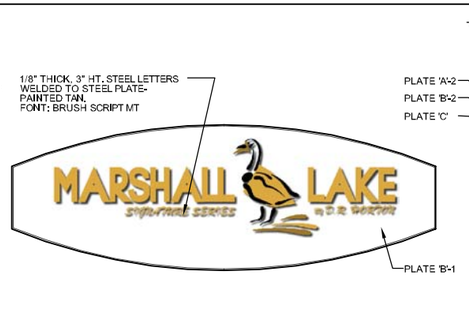

SIGN PLATE - MONUMENT 'C'

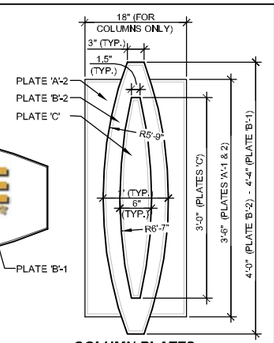

COLUMN PLATES
Scale: 1" = 1'

3 / 10 Steel Signage *(Apply to all Monuments 'A', 'B', & 'C')*

Scale: 1/2" = 1' — *Elevation View*

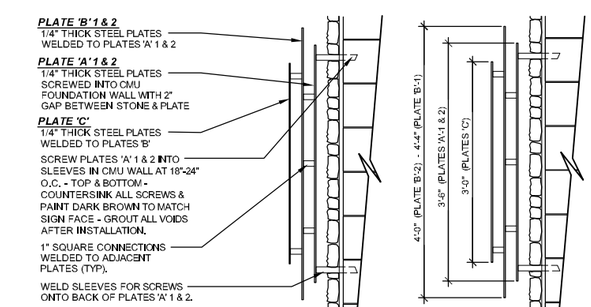

4 / 10 Steel Plate Connection *(Apply to all Monuments 'A', 'B', & 'C')*

Scale: 1" = 1' — *Elevation & Section View*

LAND ARCHITECTS
perspective | balance
Land Planning | Urban Design | Landscape Architecture | Park Planning
9137 S. Ridgeline Blvd. Suite 130, Highlands Ranch, CO 80129 Ph: 303.734.1777 Fx: 303.734.1778

SUBCONSULTANTS

ISSUE RECORD

CD SET	04/07/05
REV PER LA	04/25/05
REV PER AMENDMENT	01/09/07

DESIGN:	JLW
DRAWN:	JLW
CHECKED:	MC
PROJECT #:	04049
START DATE:	04/07/05

PROJECT

Marshall Lake Landscape & Irrigation Construction Documents

CLIENT

MELODY HOMES

Darrel Pennington
11031 Sheridan Blvd.
Westminster, CO 80020

Phone: (303) 466-1831
Fax: (303) 466-1838

SHEET INFO.

Monument & Sign Details

SHEET NUMBER **L - 10** 10/18