Cherry Creek Vista Filing No. 17

Greenwood Village, Colorado

Prepared for:

Richmond American Homes

6550 S. Greenwood Plaza Blvd.
Centennial, Colorado 80111
Phone: (303) 488-7632
Fax: (303) 741-4820
Jerry Richmond, Vice President of Land Acquisition & Development

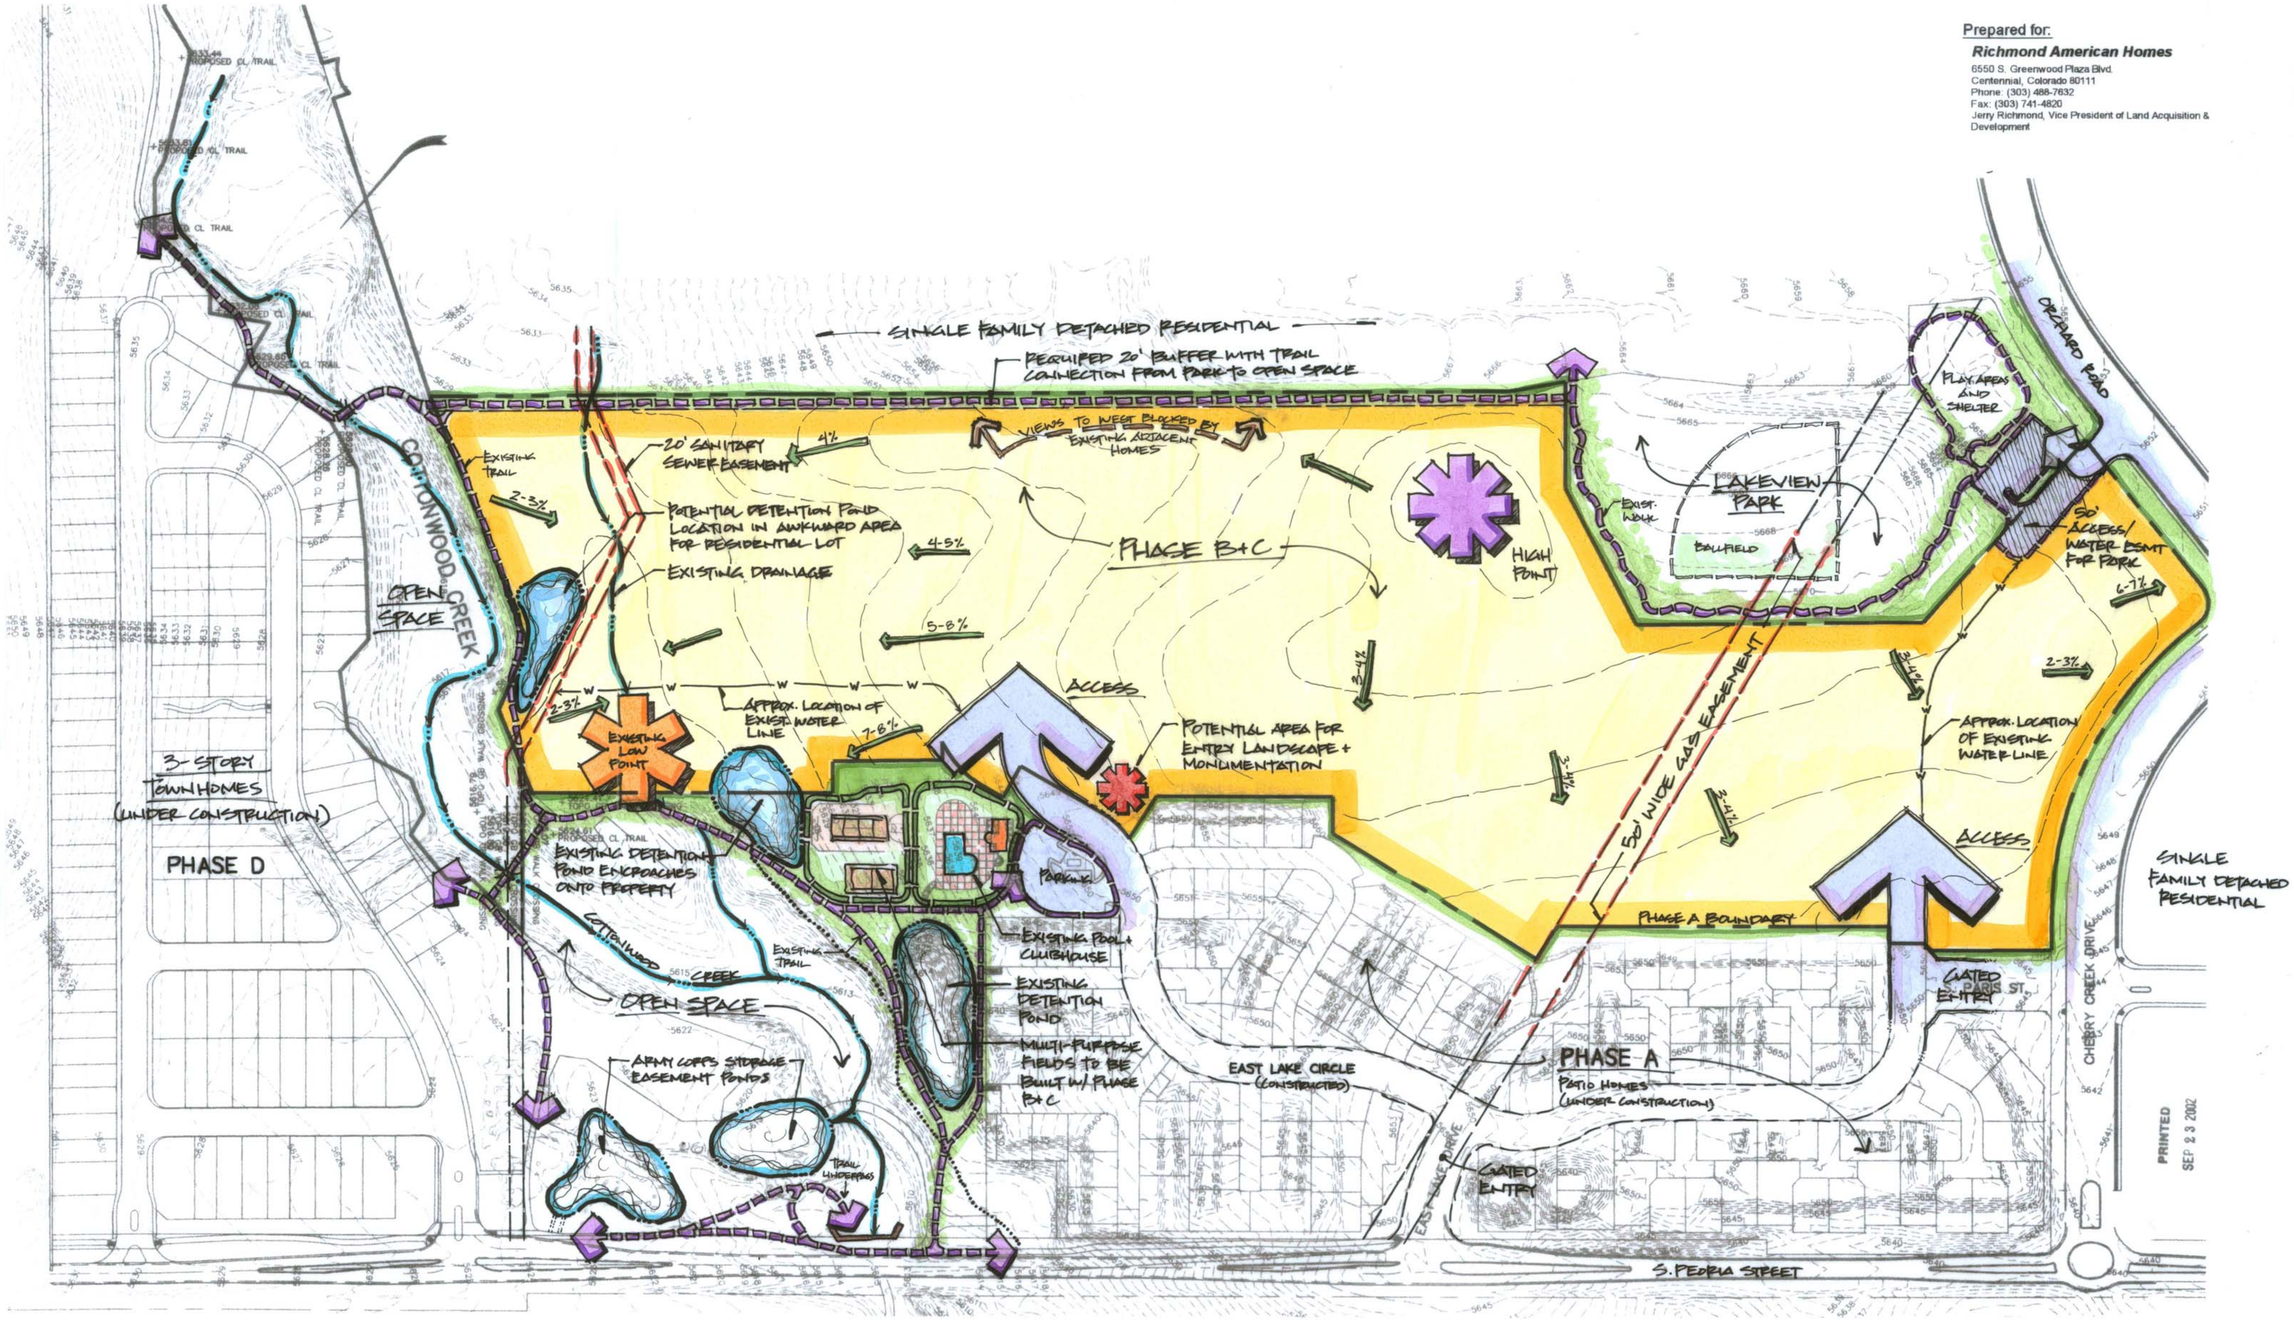

0 100' 200' 300'

Graphic Scale: 1 Inch = 100 Feet

EXISTING CONDITIONS & SITE ANALYSIS PLAN

Drawn by: JW
Checked by: MC & KP
Job No: 04010

Submitted: 6/22/04
Revised:

LAND ARCHITECTS
9137 S Ridgeline Blvd; ste 130 • Highlands Ranch, Colorado • Ph (303) 734-1777 • Fax (303) 734-1778

June 22, 2004